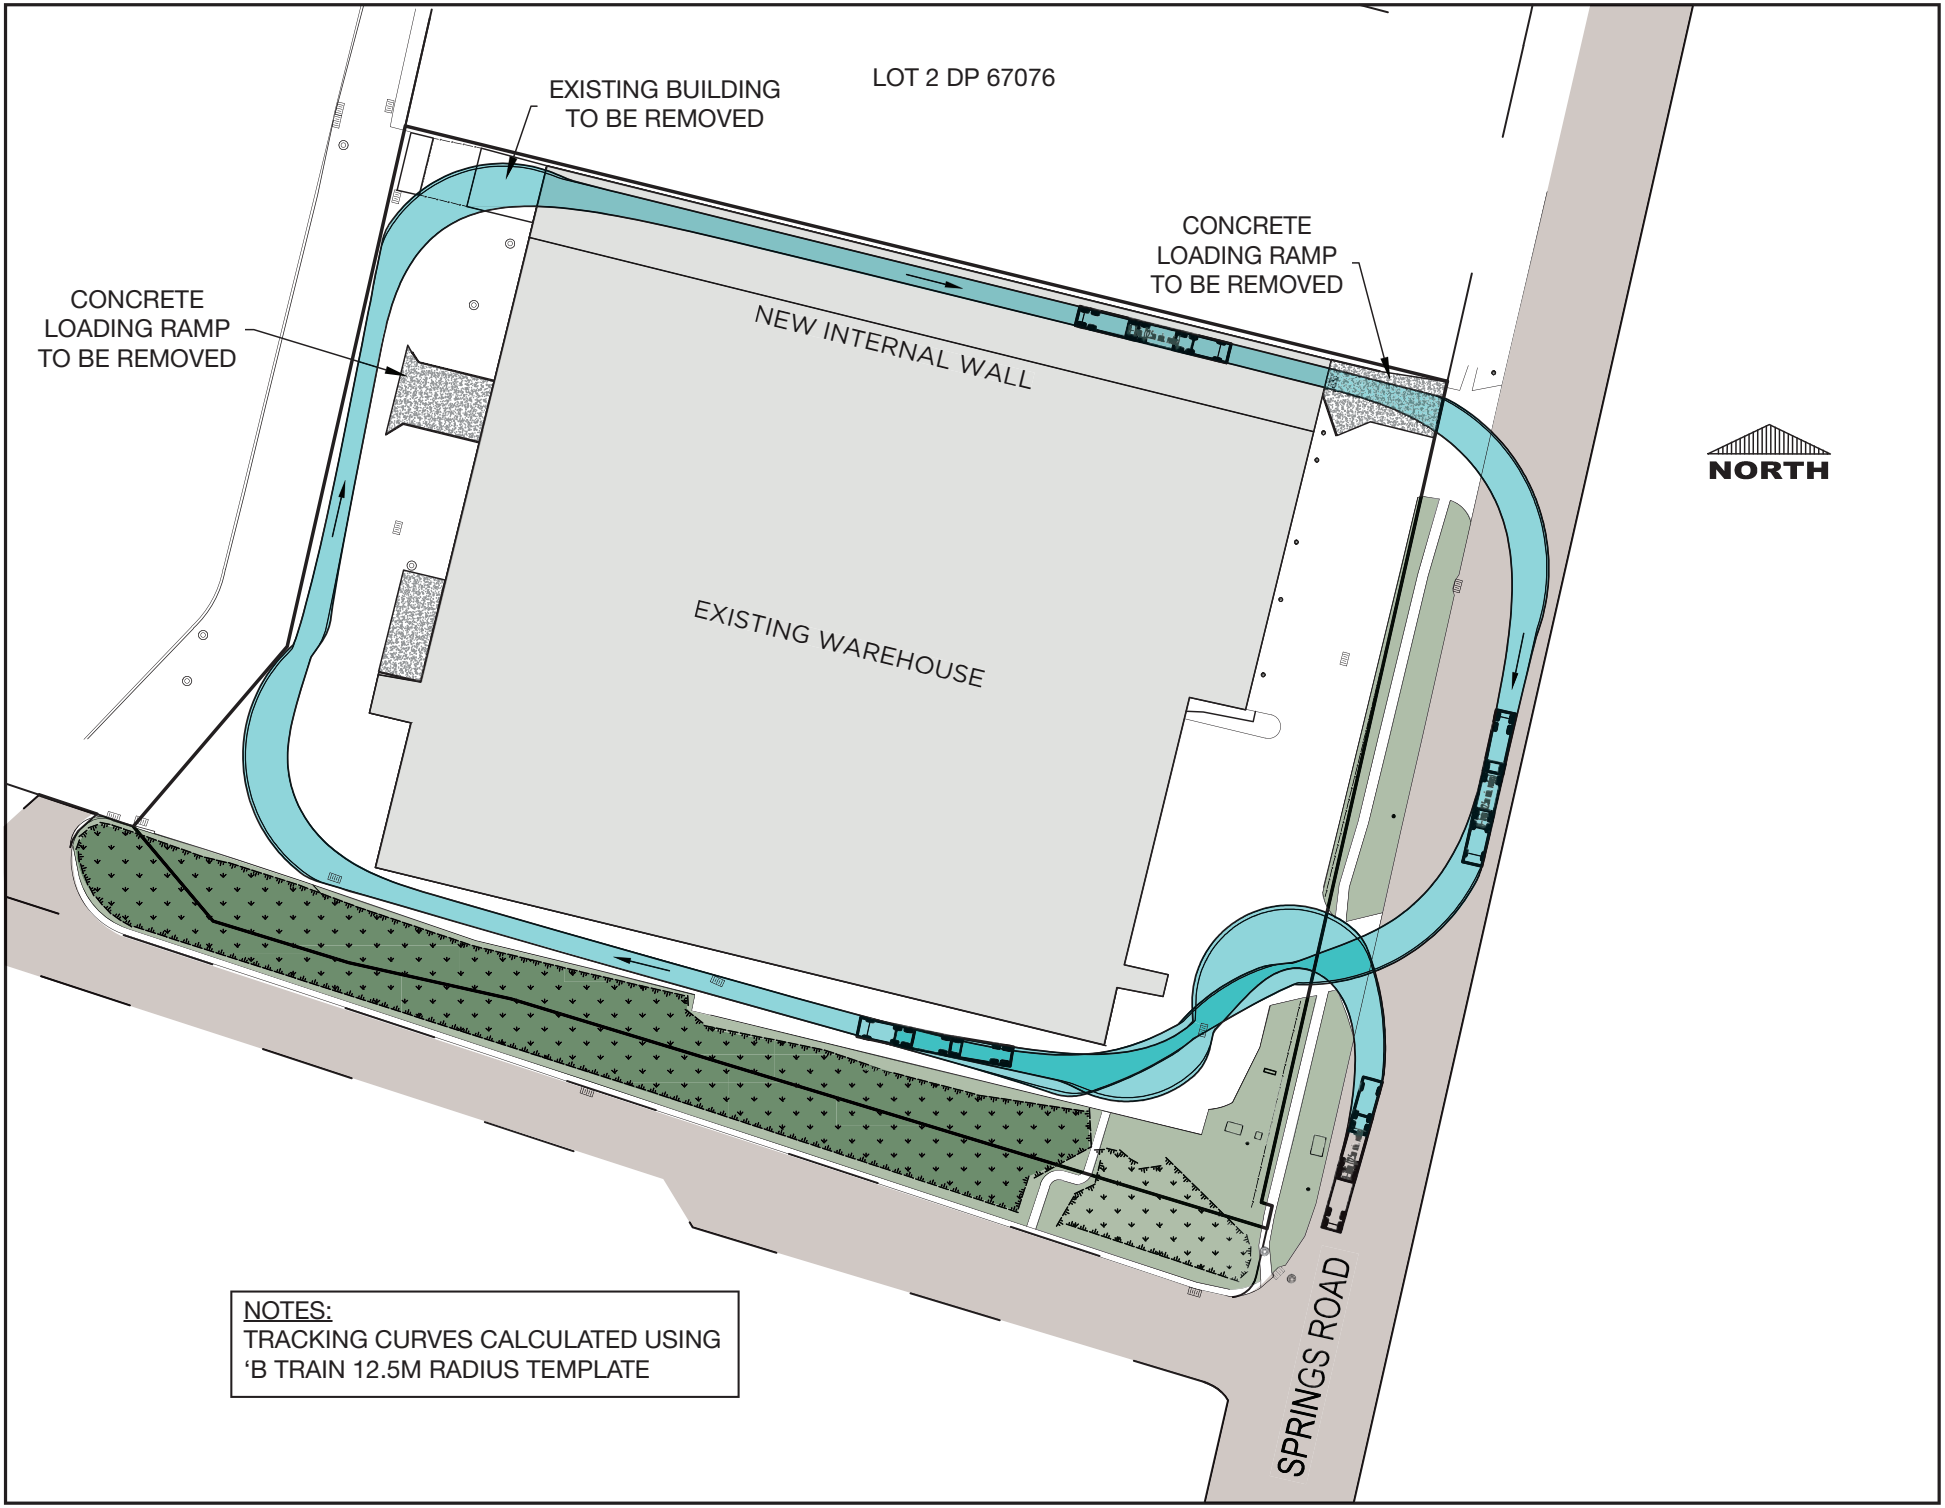
LOT 2 DP 67076
EXISTING BUILDING
TO BE REMOVED
CONCRETE
LOADING RAMP
TO BE REMOVED
CONCRETE
LOADING RAMP
TO BE REMOVED
NEW INTERNAL WALL
EXISTING WAREHOUSE
NORTH
SPRINGS ROAD
NOTES:
TRACKING CURVES CALCULATED USING
'B TRAIN 12.5M RADIUS TEMPLATE